

NOTE: - DO NOT SCALE. USE FIGURED DIMENSIONS ONLY
- THIS DRAWING IS TO BE READ IN CONJUNCTION WITH ALL RELEVANT SPECIFICATIONS AND DRAWINGS
- ALL DIMENSIONS TO BE CHECKED ON SITE.
- IN THE EVENT OF ANY DISCREPANCIES BETWEEN DRAWINGS THE CONTRACTOR IS TO INFORM THE ARCHITECT IMMEDIATELY

REV.	DATE	DESCRIPTION	DRWN	CHNG	APPRD
A	27.02.25	ISSUED FOR INFO	C DC	PH	PH
B	27.02.25	ISSUED FOR INFO	C DC	PH	PH
C	28.12.25	ISSUED FOR INFO	C DC	PH	PH
D	01.05.26	ISSUED FOR INFO	PH	PH	PH
E	01.05.26	ISSUED FOR INFO	PH	PH	PH

HOUSE TYPE B2-02.1

4 Bed Gable Entry

AREA:

Gross internal ground floor area 65.5 m²
Gross internal first floor area 66.7 m²
Total internal floor area 132.2 m² (1,423sq/ft)


EXTERNAL FINISHES:

Windows uPVC colour, RAL 7015 grey or similar
Walls Rendered blockwork
'Burren' Brickwork or similar
Roof Charcoal Grey Concrete tiles
Doors uPVC colour, RAL 7015 grey or similar
Gutters / downpipes uPVC colour Black


NOTE: final selection, colour and arrangement of external materials to be agreed with planning authority




Front Elevation

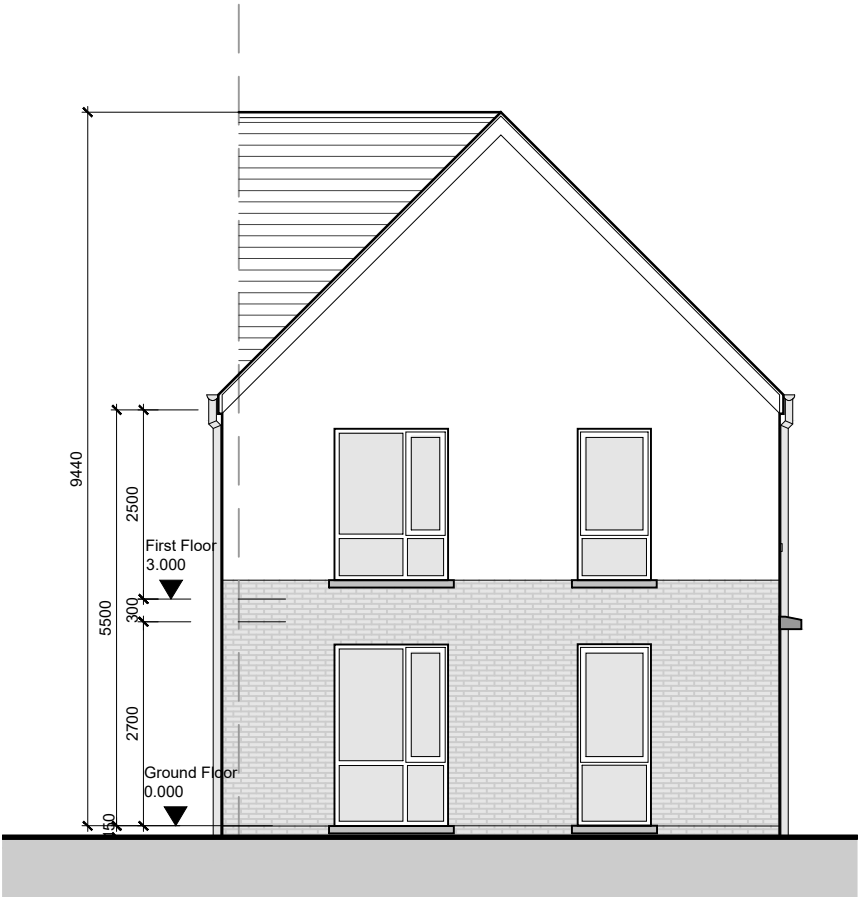

Side Elevation 01

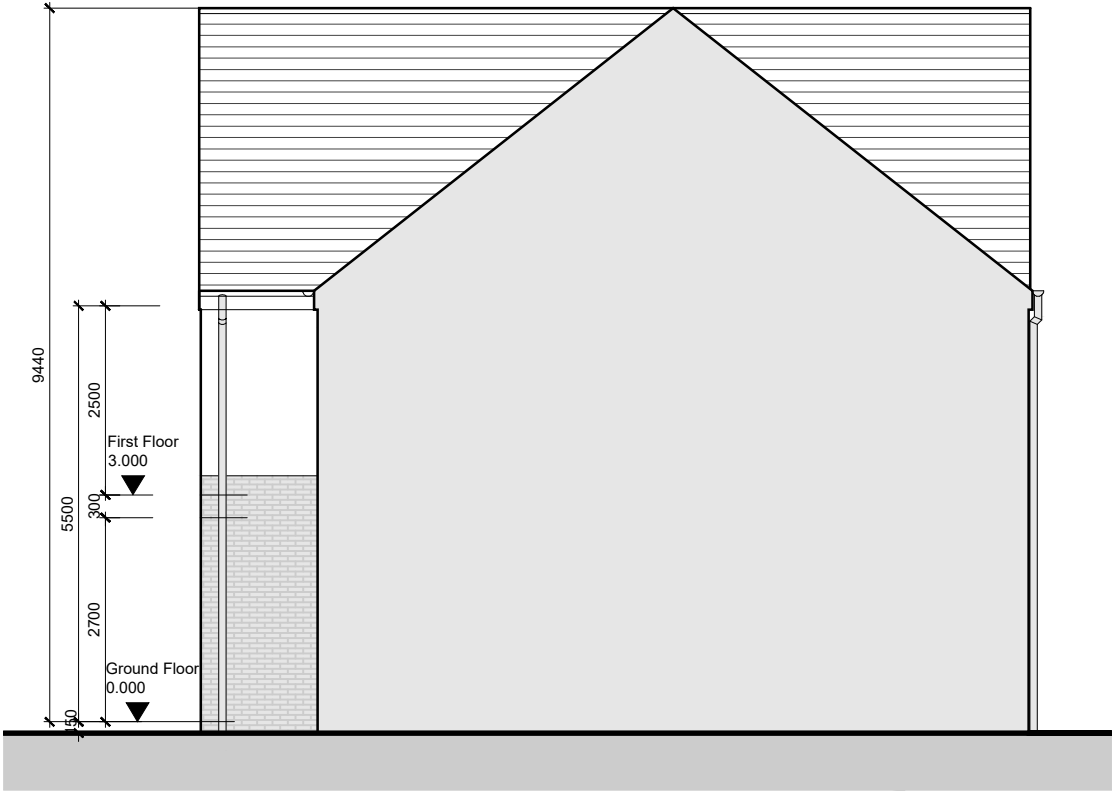

Side Elevation 02

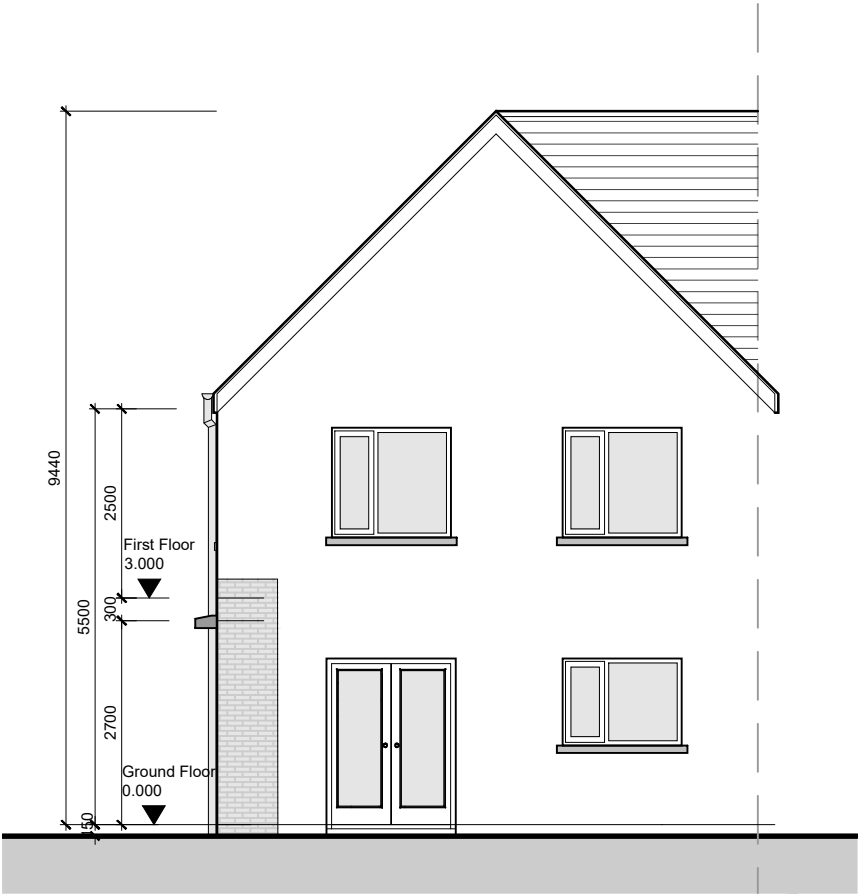

Rear Elevation

WILSON ARCHITECTURE



St Patrick's Place, Wellington Rd., Cork t: 353-21-4555255 e: info@wilsonarchitecture.ie
29 Merrion Square North, Dublin 2 t: 353-1-6601866 w: www.wilsonarchitecture.ie

Neighbourhood 07, Longview, Ballyvolane, Cork City			House Type B2-02.1 Elevations		
SCALE 1:100 @ A3	DATE Oct 2026	DRWN BY PH	CHECKED PH	REVISION No. E	DRAWING No. 2326-B2-02.1-400

© COPYRIGHT This drawing or design may not be reproduced without permission