


HOUSE TYPE B2-02.2


4 Bed Gable Entry
AREA: 132.2 sq/m - 1,423 sq/ft




Computer Generated Image

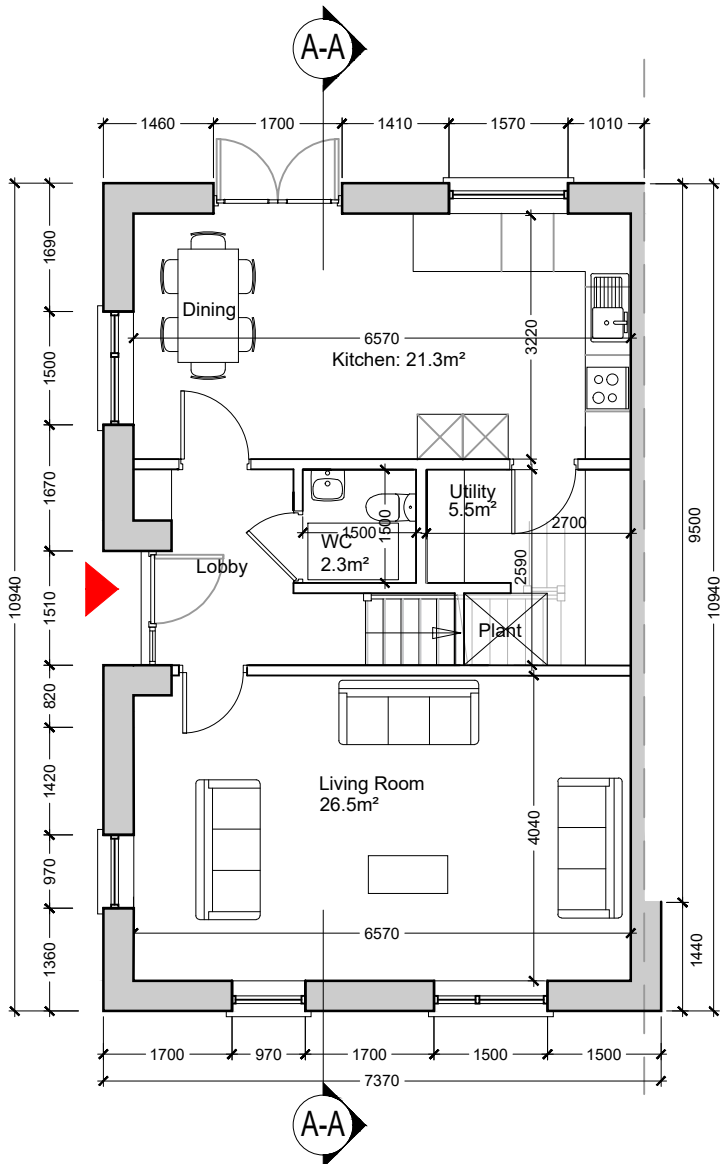

Ground Floor Plan

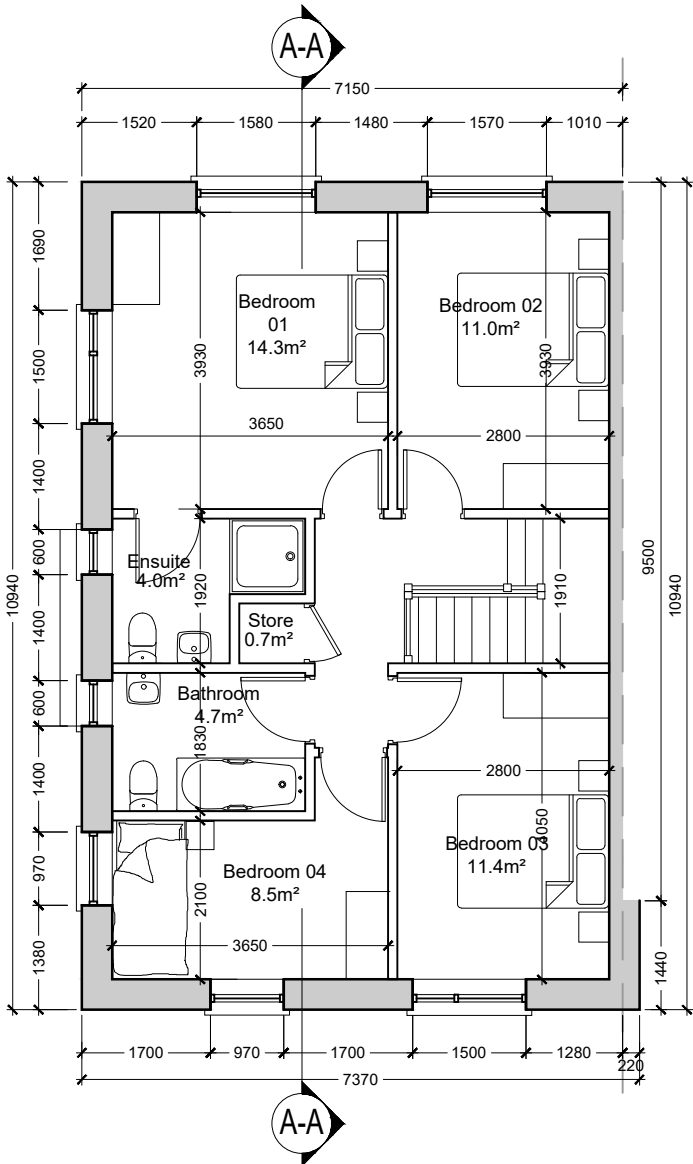

First Floor Plan

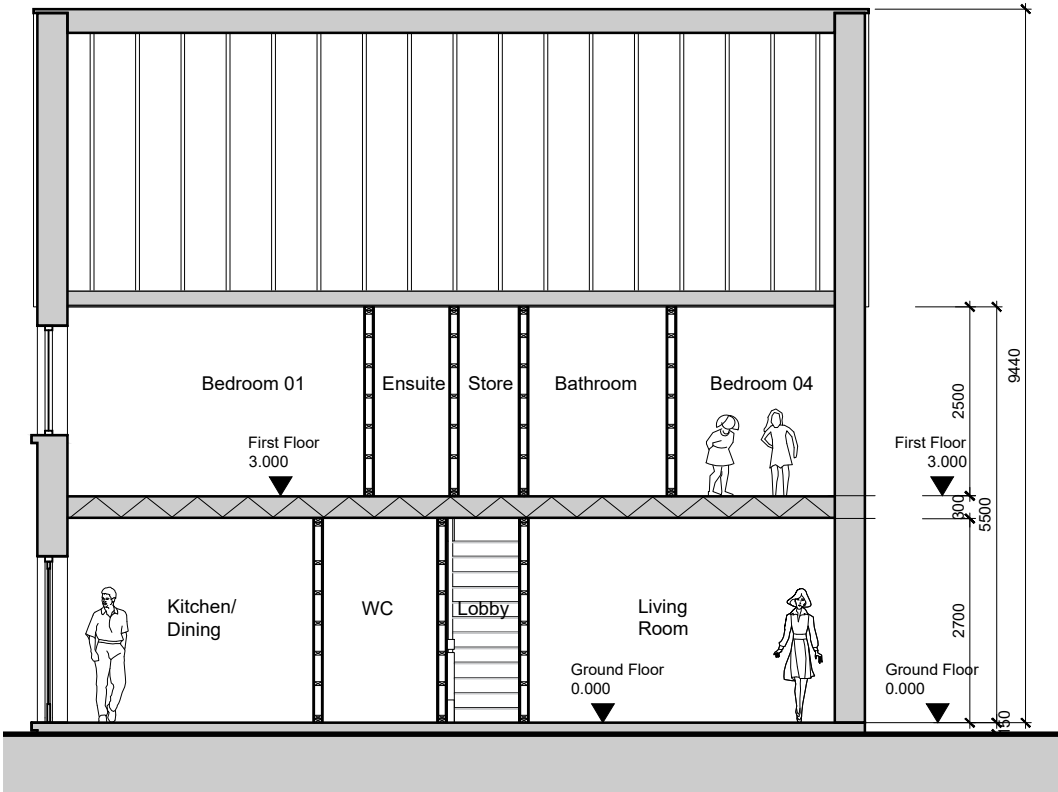

Section A-A

NOTE:
- DO NOT SCALE. USE FIGURED DIMENSIONS ONLY.
- THIS DRAWING IS TO BE READ IN CONJUNCTION WITH ALL RELEVANT SPECIFICATIONS AND DRAWINGS.
- ALL DIMENSIONS TO BE CHECKED ON SITE.
- IN THE EVENT OF ANY DISCREPANCIES BETWEEN DRAWINGS THE CONTRACTOR IS TO INFORM THE ARCHITECT IMMEDIATELY.

REV	DATE	DESCRIPTION	DESIGN	CHECK	APPROV
A	07/05/25	ISSUED FOR INFO	C OC	PH	PH
B	27/05/25	ISSUED FOR INFO	C OC	PH	PH
C	08/12/25	ISSUED FOR INFO	C OC	PH	PH
D	01/06/26	ISSUED FOR INFO	PH	PH	PH
E	01/10/26	ISSUED FOR INFO	PH	PH	PH

WILSON ARCHITECTURE



51 Patrick's Place, Wellington Rd., Cork t: 353-21-4555255 e: info@wilsonarchitecture.ie
29 Merrion Square North, Dublin 2 t: 353-1-6601866 w: www.wilsonarchitecture.ie

Neighbourhood 07, Longview, Ballyvolane, Cork City	House Type B2-02.2 Floor Plans & Section
---	---

SCALE 1:100 @ A3	DATE Oct 2026	DRAWN BY CG	CHECKED PH	DESIGNED PH	REVISION E	DRAWING NO. 2326-B2-02.2-200
---------------------	------------------	----------------	---------------	----------------	---------------	---------------------------------

© COPYRIGHT! This drawing or design may not be reproduced without permission

	Description	Gross Floor Area	Min	Main Living Room	Min	Total Living Area	Min	Bedroom Area	Min	Storage Area	Min
HOUSE TYPE B2-02.2	4 Bed / 7 Person - 2 Storey	132.2 m² / 1,423 sqft	110m²	26.5 m²	15m²	47.80 m²	40m²	45.2 m²	43m²	6.7 m²	6m²