


HOUSE TYPE D-03.2

Character Area 03


3 Bed End Terrace
AREA: 1,106 sqft




Computer Generated Image

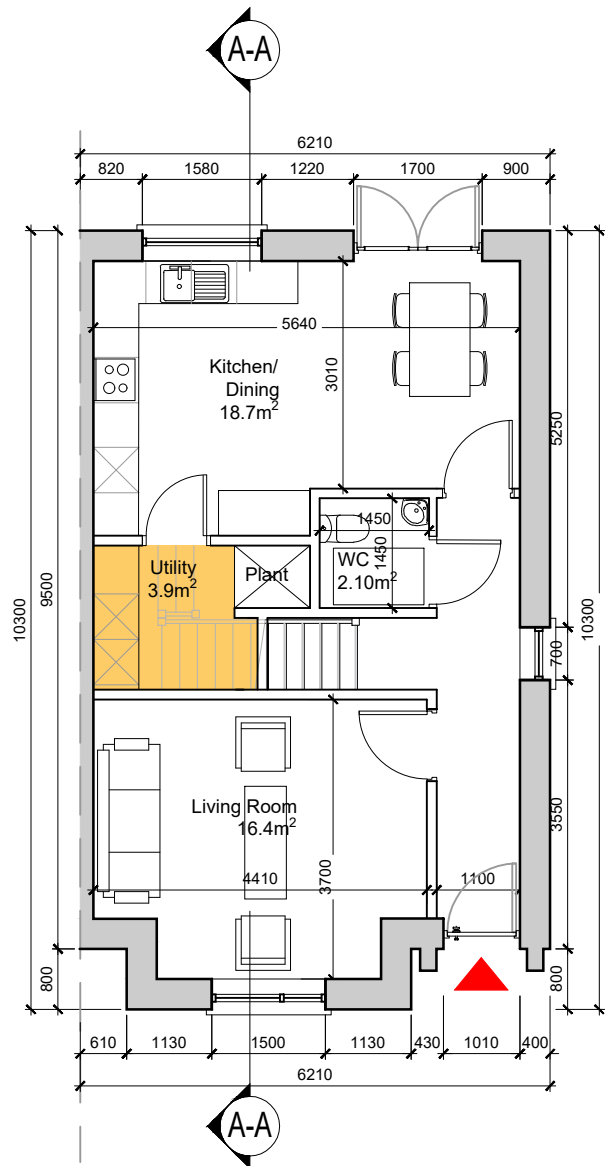

Ground Floor Plan

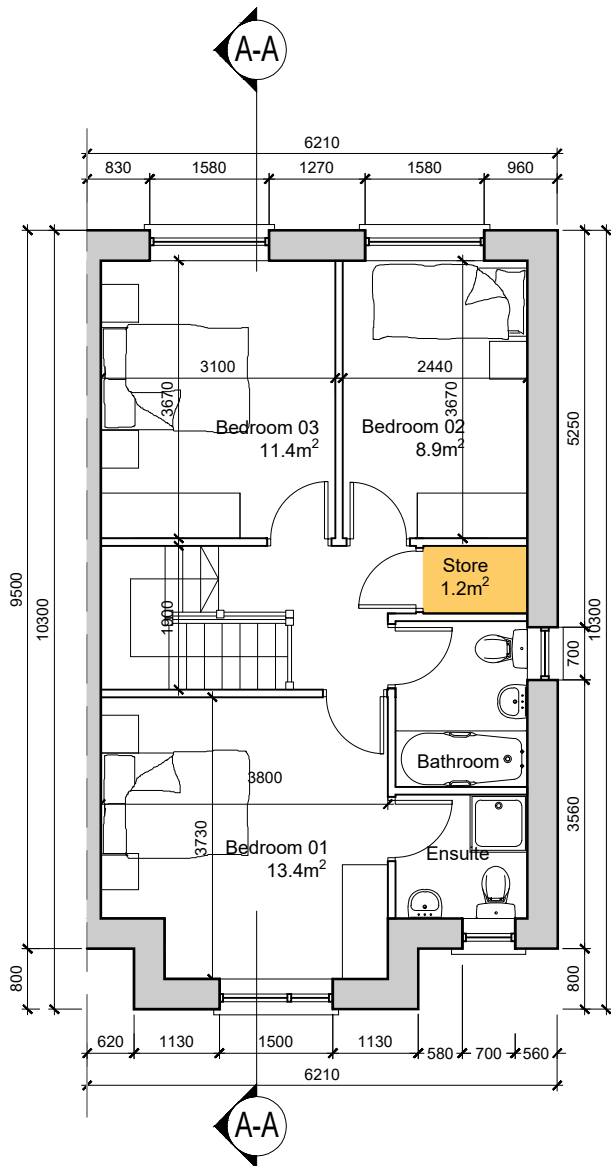

First Floor Plan

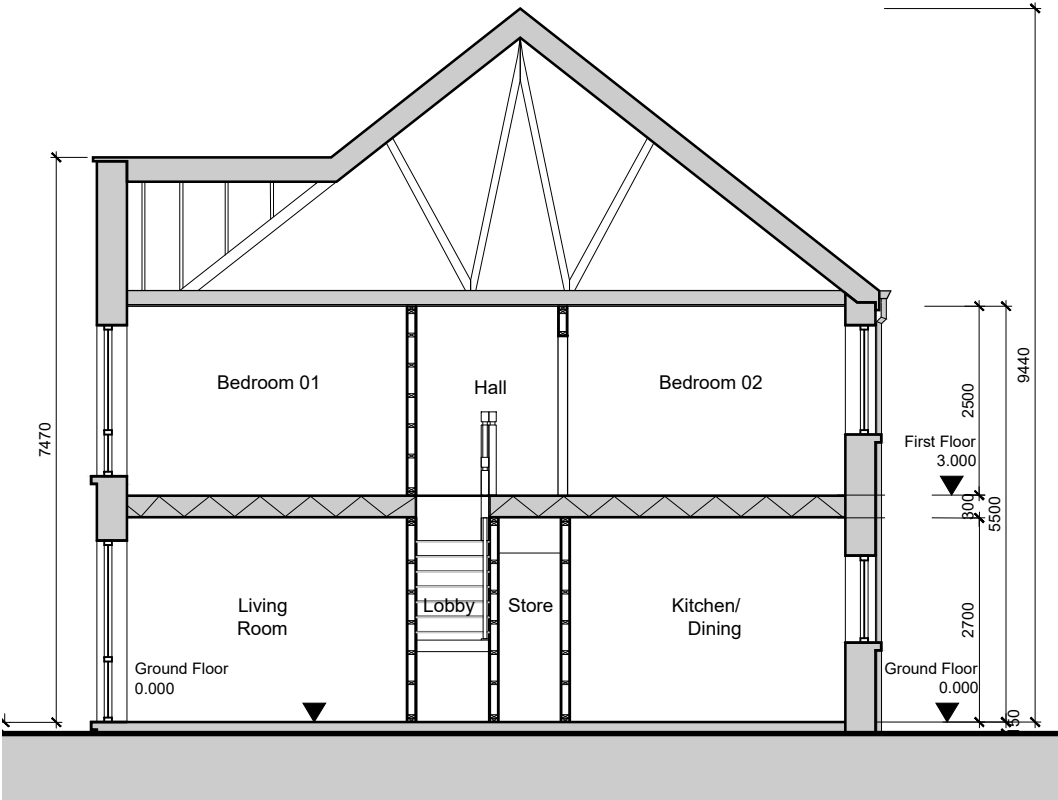

Section A-A

	Description	Gross Floor Area	Min	Main Living Room	Min	Total Living Area	Min	Bedroom Area	Min	Storage Area	Min
HOUSE TYPE D-03.2	3 Bed / 5 Person - 2 Storey	102.8 m ² / 1,106sqft	92m ²	16.1 m ²	13m ²	35.1 m ²	34m ²	33.7 m ²	32m ²	5.1 m ²	5m ²

NOTE:
- DO NOT SCALE. USE FIGURED DIMENSIONS ONLY.
- THIS DRAWING IS TO BE READ IN CONJUNCTION WITH ALL RELEVANT SPECIFICATIONS AND DRAWINGS.
- ALL DIMENSIONS TO BE CHECKED ON SITE.
- IN THE EVENT OF ANY DISCREPANCIES BETWEEN DRAWINGS THE CONTRACTOR IS TO INFORM THE ARCHITECT IMMEDIATELY.

REV.	DATE	DESCRIPTION	ISSUED	CHNG	APPROV.
A	17.05.25	ISSUED FOR INFO	C OC	PH	PH
B	27.05.25	ISSUED FOR INFO	C OC	PH	PH
C	08.05.25	ISSUED FOR INFO	C OC	PH	PH
D	07.05.25	ISSUED FOR INFO	PH	PH	PH
E	07.10.25	ISSUED FOR INFO	PH	PH	PH

WILSON ARCHITECTURE



31 Patrick's Place, Wellington Rd., Cork
29 Merrion Square North, Dublin 2
t: 353-21-4555255
t: 353-1-6601866
e: info@wilsonarchitecture.ie
w: www.wilsonarchitecture.ie

Neighbourhood 07, Longview, Sallymore, Cork City		House Type D-03.2 Floor Plans & Section Character Area 03	
SCALE 1:100 @ A3	DATE Oct 26	DRAWN BY C OC	CHECKED PH
REVISION E		DRAWING NO. 2326-D-03.2-200	

© COPYRIGHT This drawing or design may not be reproduced without permission