



HOUSE TYPE E-03.2

Character Area 03

3 Bed Terrace
AREA: 1,022 sqft

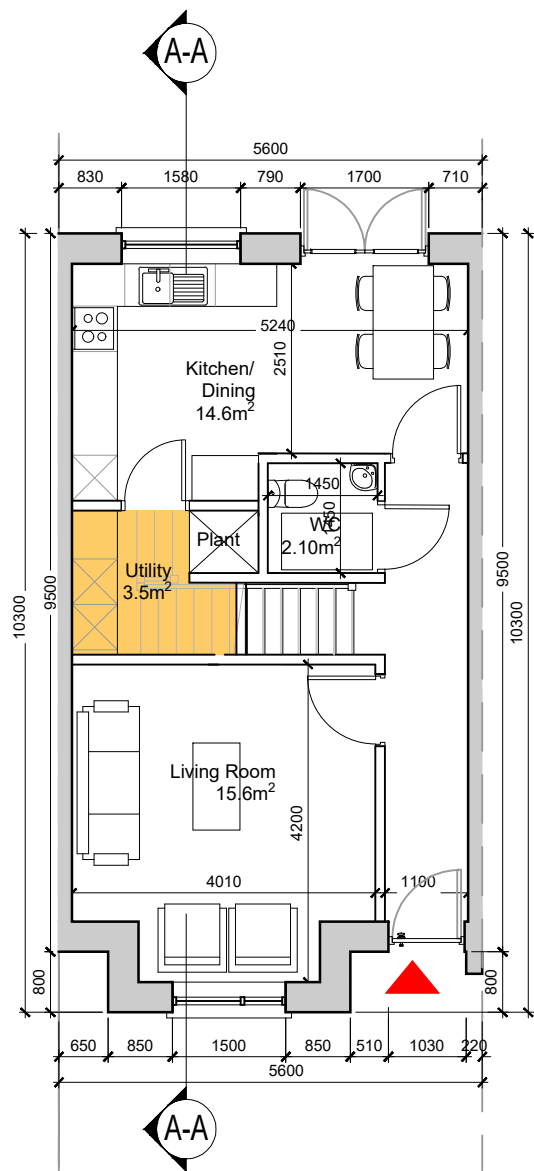


Ground Floor Plan

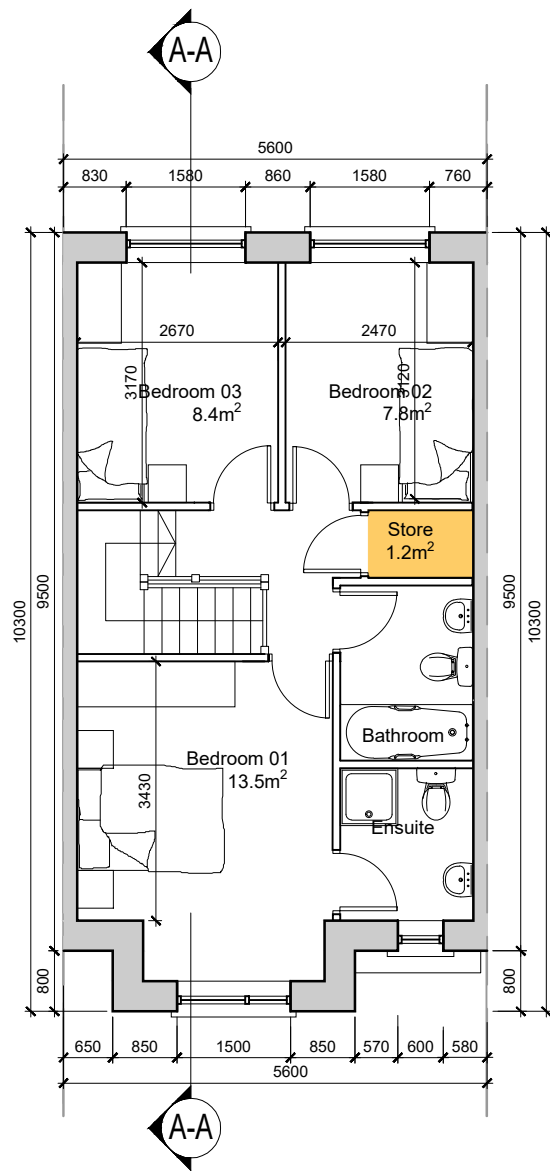

First Floor Plan



Computer Generated Image

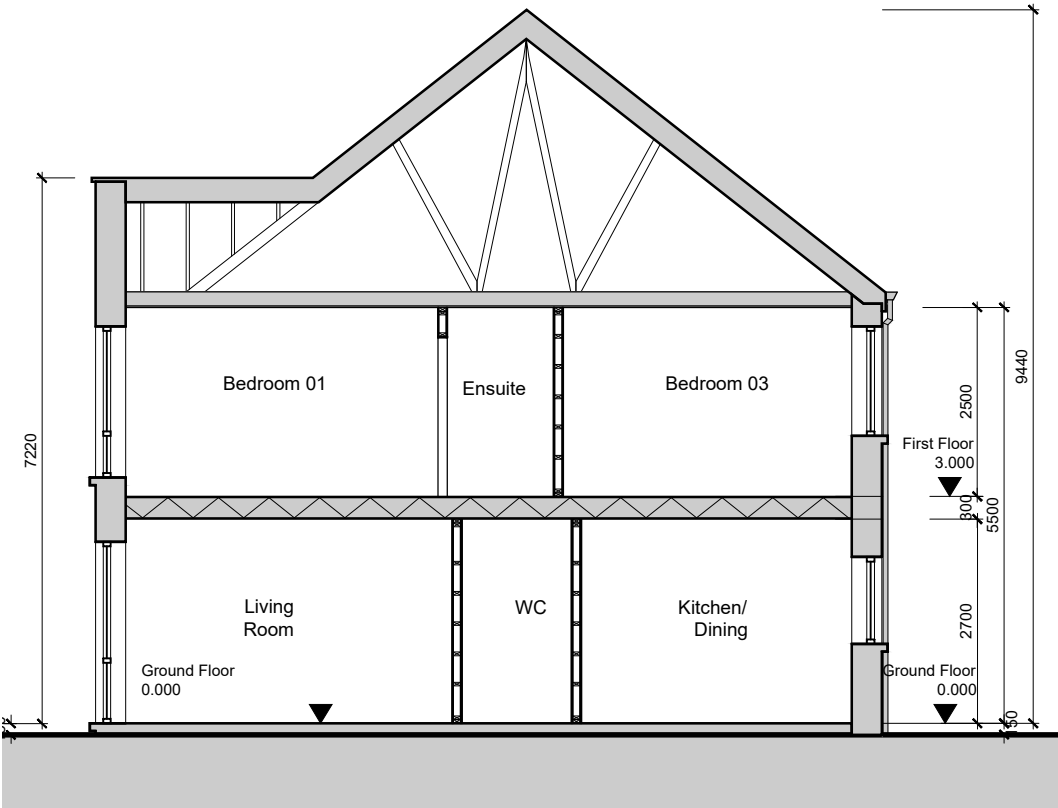

Section A-A

	Description	Gross Floor Area	Min	Main Living Room	Min	Total Living Area	Min	Bedroom Area	Min	Storage Area	Min
HOUSE TYPE E-03.2	3 Bed / 4 Person - 2 Storey	95 m ² / 1,022sqft	83m ²	15.6 m ²	13m ²	30.2 m ²	30m ²	29.7 m ²	28m ²	4.7 m ²	4m ²

NOTE: - DO NOT SCALE. USE FIGURED DIMENSIONS ONLY.
- THIS DRAWING IS TO BE READ IN CONJUNCTION WITH ALL RELEVANT SPECIFICATIONS AND DRAWINGS.
- ALL DIMENSIONS TO BE CHECKED ON SITE.
- IN THE EVENT OF ANY DISCREPANCIES BETWEEN DRAWINGS THE CONTRACTOR IS TO INFORM THE ARCHITECT IMMEDIATELY.

REV.	DATE	DESCRIPTION	ISSUED	CHNG	APPROV.
A	17.05.25	ISSUED FOR INFO	COC	PH	PH
B	27.05.25	ISSUED FOR INFO	COC	PH	PH
C	08.12.25	ISSUED FOR INFO	COC	PH	PH
D	01.06.26	ISSUED FOR INFO	PH	PH	PH
E	01.10.26	ISSUED FOR INFO	PH	PH	PH

WILSON ARCHITECTURE



St Patrick's Place, Wellington Rd., Cork
29 Memon Square North, Dublin 2
t: 353-21-4555255
t: 353-1-6601866
e: info@wilsonarchitecture.ie
w: www.wilsonarchitecture.ie

Neighbourhood 07, Longview, Sallymore, Cork City		House Type E-03.2 Floor Plans & Section Character Area 03	
SCALE 1:100 @ A3	DATE Oct 26	DRAWN BY PH	CHECKED PH
REVISION NO. E		DRAWING NO. 2326-E-03.2-200	

© COPYRIGHT This drawing or design may not be reproduced without permission