NOTE:
- DO NOT SCALE, USE FIGURED DIMENSIONS ONLY
- THIS DRAWING IS TO BE READ IN CONJUNCTION WITH ALL RELEVANT SPECIFICATIONS AND DRAWINGS
- ALL DIMENSIONS TO BE CHECKED ON SITE.
- IN THE EVENT OF ANY DISCREPANCIES BETWEEN DRAWINGS THE CONTRACTOR IS TO INFORM THE ARCHITECT IMMEDIATELY

REV.	DATE	DESCRIPTION	DRWN.	CHKD.	APP'RD.
E	10.07.23	Issued for information	COC	PH	PH
F	15.09.23	Issued for information	COC	PH	PH
G	22.04.25	Issued for information	COC	PH	PH
H	01.10.25	Issued for Information	COC	PH	PH

Site Elevation 01

Scale 1:500 @A0

Site Elevation 02

Scale 1:500 @A0

Site Elevation 03

Scale 1:500 @A0

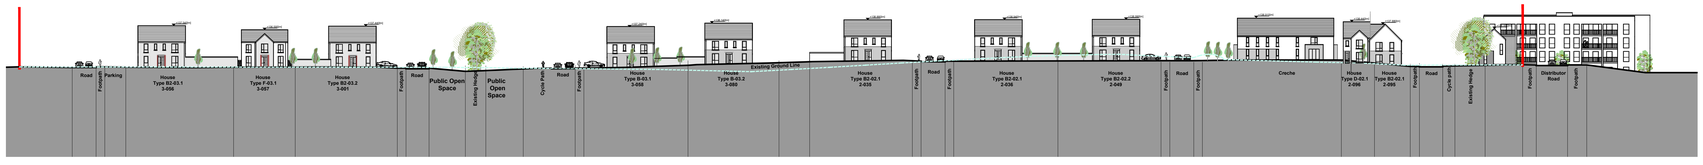

Site Elevation 04

Scale 1:500 @A0

Site Elevation 05

Scale 1:500 @A0

Site Elevation 06

Scale 1:500 @A0

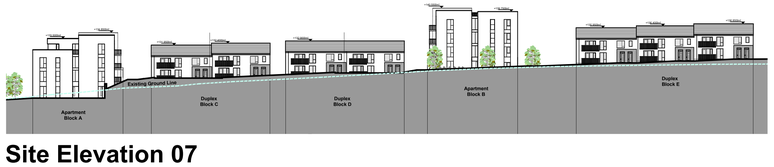

Site Elevation 07

Scale 1:500 @A0

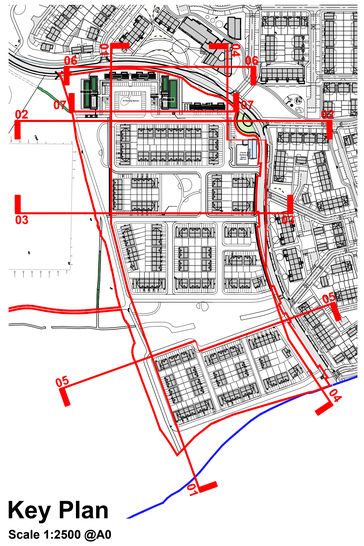

Key Plan

Scale 1:2500 @A0

WILSON ARCHITECTURE
OMM|W
31 Patrick's Place, Wellington Rd.,Cork t: 353-21-4550255 e: info@wilsonarchitecture.ie
29 Merrion Square North, Dublin 2 t: 353-1-6601866 w: www.wilsonarchitecture.ie

Neighbourhood 07 Longview Ballyvolane Cork				Site Elevations	
SCALE: 1:500@A0	DATE: Oct 26	DRAWN BY: COC	CHECKED: PH	REVISION: H	DRAWING NO: 2326-400

COPYRIGHT This drawing or design may not be reproduced without permission