Legend

- Neighborhood 3 Park Area
- Regenerative planting
- Indicative future paths
- Proposed boundary timber post and wail fence with mesh
- Future connection point to Parklands

Typical Timber Post and Rail Fence with Mesh Detail with Opening

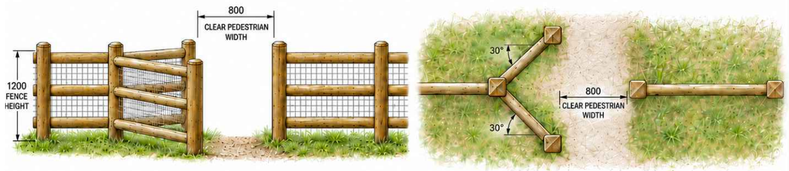

1. FRONT ELEVATION
(LOOKING TOWARDS ENTRANCE)

2. PLAN VIEW
(DIMENSIONS ARE INDICATIVE)

3. PERSPECTIVE VIEW
(LOOKING TOWARDS ENTRANCE)

REV	DATE	AMENDMENT
		RFI

CSR
Land Planning & Design
01 6610 419
01 6610 419 | info@csrlandplan.ie
www.csrlandplan.ie
DUBLIN | CORK | GALWAY

N

PROJECT: LONGVIEW_NEIGHBORHOOD_7	DATE: OCT-26
	SCALE: 1:500
DRAWING: OPEN_SPACE_CONNECTIVITY	DRAWN: AT
	CHECKED: DJ
DRAWING NO: 24347-2-102	PROJECT NO: 24347