


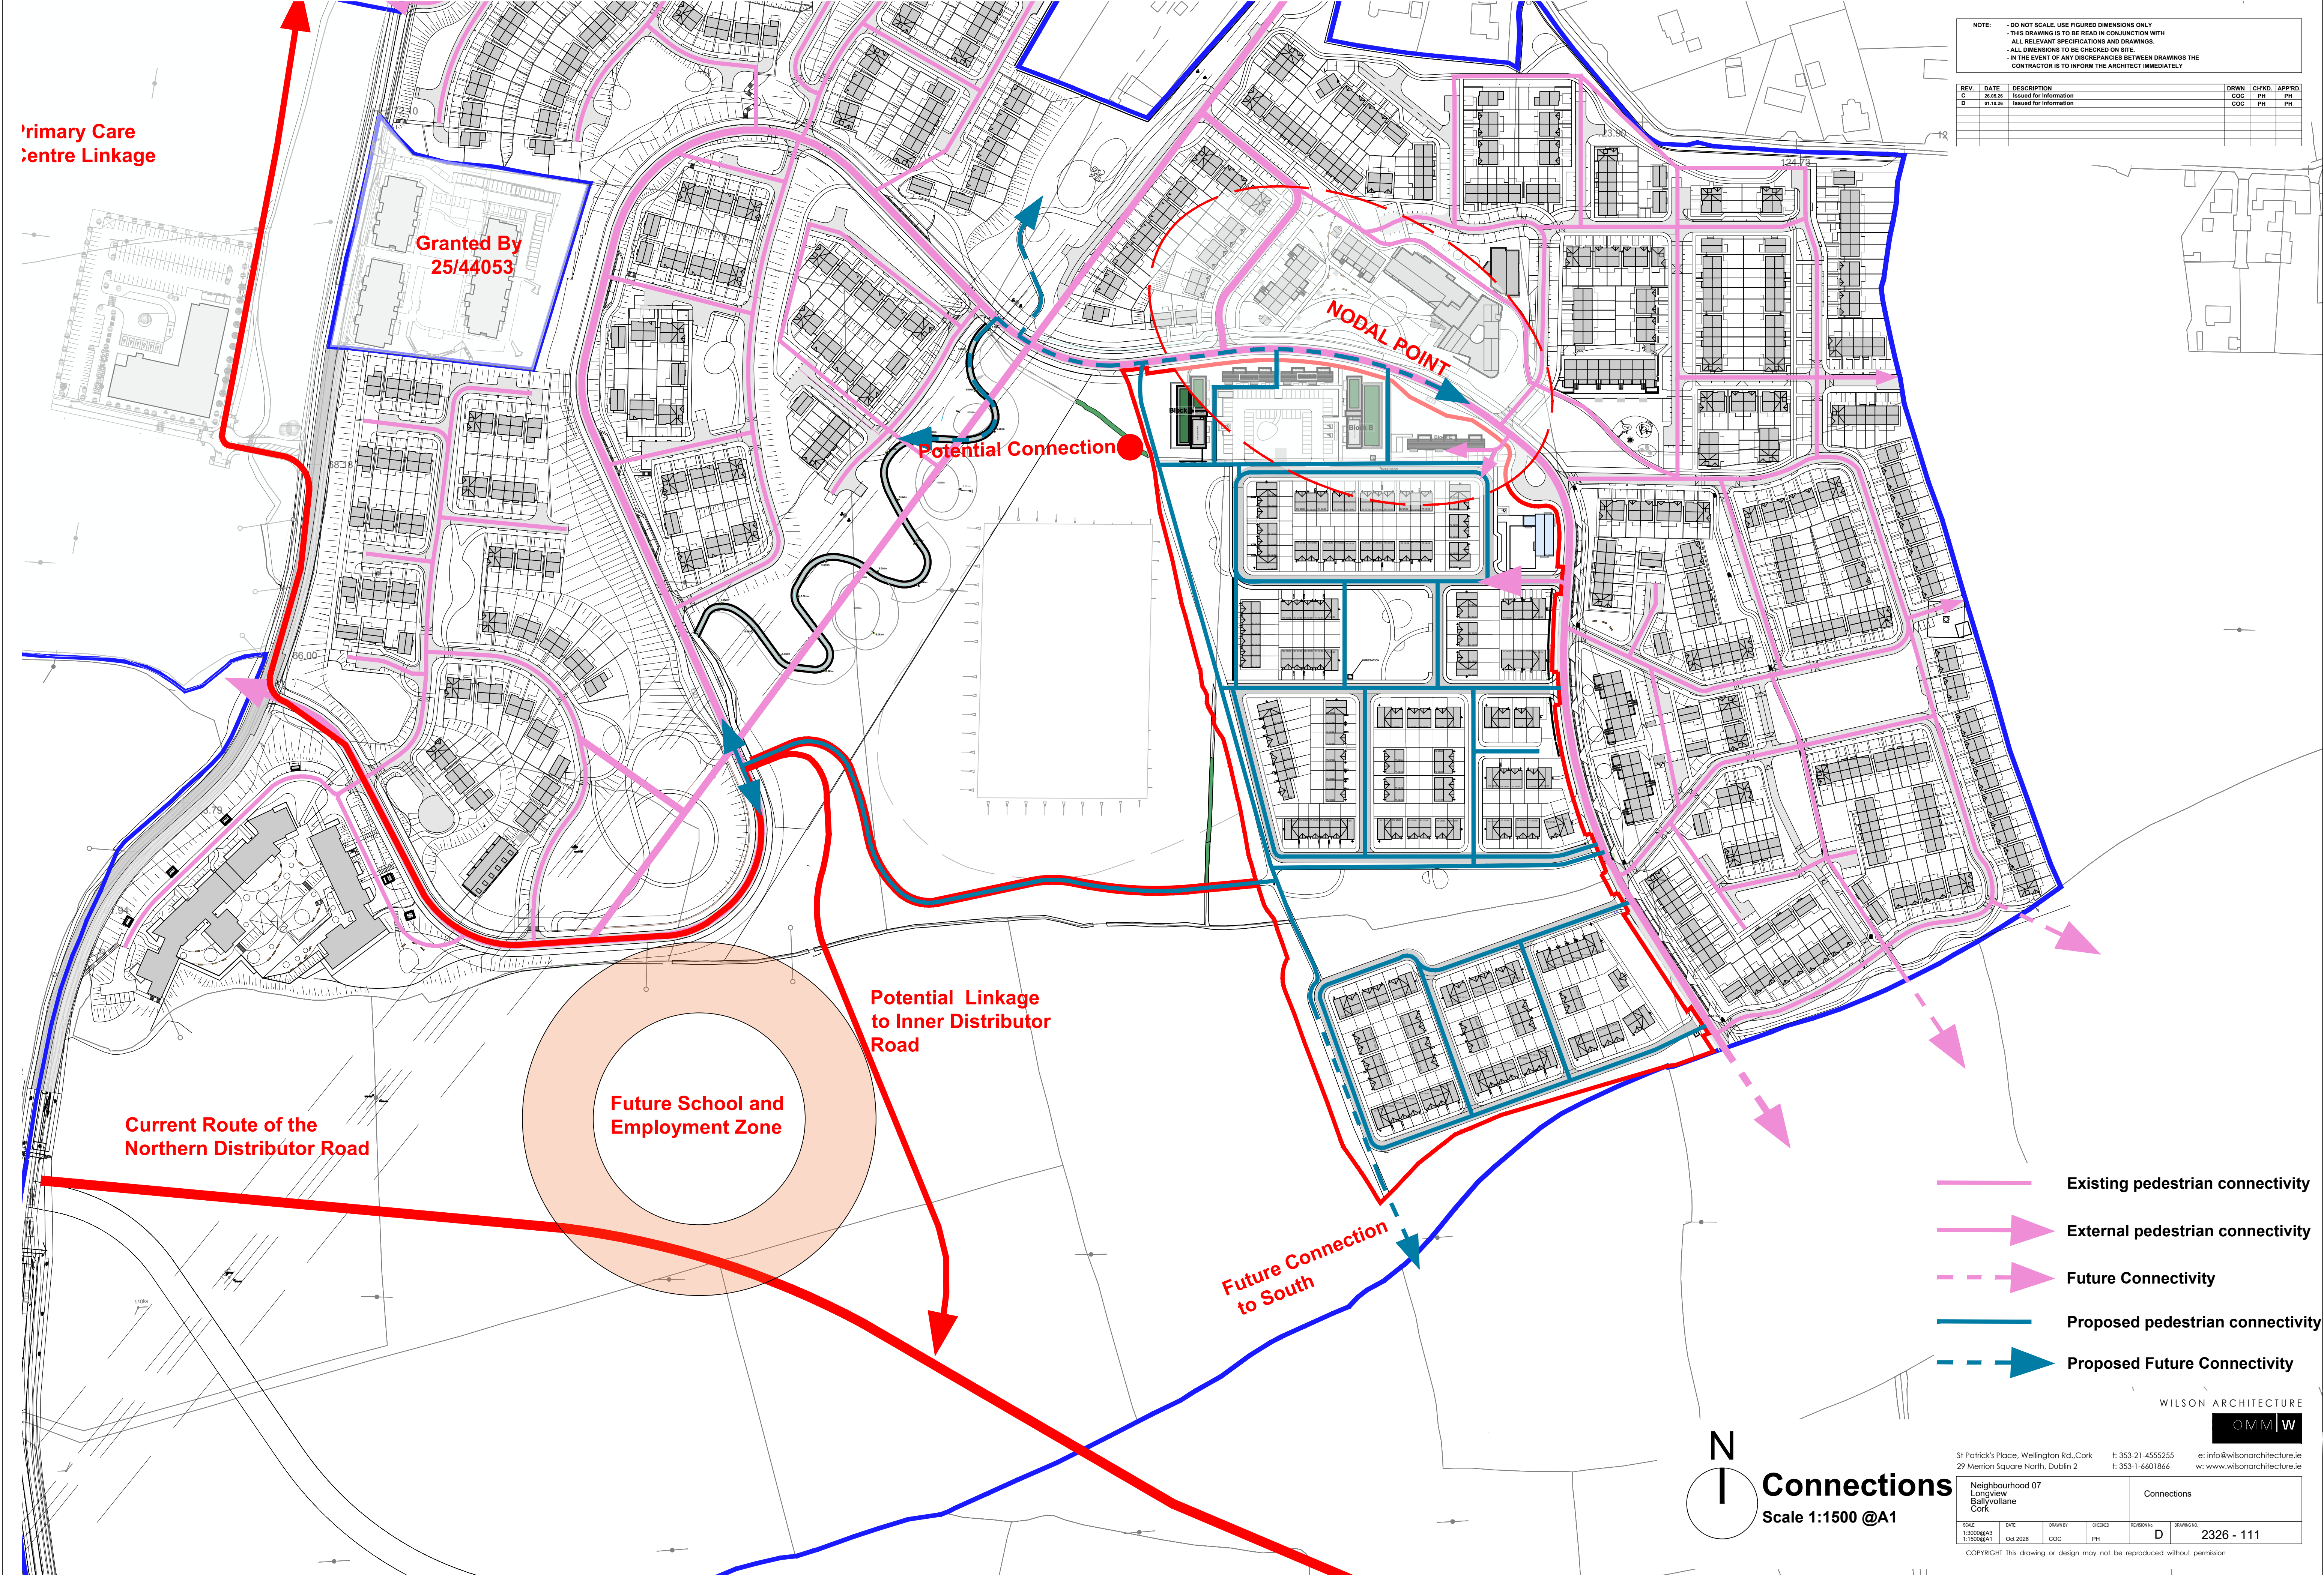

NOTE:
- DO NOT SCALE. USE FIGURED DIMENSIONS ONLY.
- THIS DRAWING IS TO BE READ IN CONJUNCTION WITH ALL RELEVANT SPECIFICATIONS AND DRAWINGS.
- ALL DIMENSIONS TO BE CHECKED ON SITE.
- IN THE EVENT OF ANY DISCREPANCIES BETWEEN DRAWINGS THE CONTRACTOR IS TO INFORM THE ARCHITECT IMMEDIATELY.

REV.	DATE	DESCRIPTION	DRWN	CHKD	APPRD
C	26.03.24	Issued for information	COC	PH	PH
D	01.10.24	Issued for information	COC	PH	PH

- Existing pedestrian connectivity
- External pedestrian connectivity
- Future Connectivity
- Proposed pedestrian connectivity
- Proposed Future Connectivity

Connections
Scale 1:1500 @A1

WILSON ARCHITECTURE
COMM | W

St Patrick's Place, Wellington Rd., Cork
29 Merion Square North, Dublin 2

t: 353-21-4555255
t: 353-1-6601866

e: info@wilsonarchitecture.ie
w: www.wilsonarchitecture.ie

Neighbourhood 07 Longview Ballyvillane Cork					Connections	
SCALE	DATE	DRAWN	CHECKED	REVISION	DRAWING NO.	
1:3000@A3 1:1500@A1	Oct 2020	COC	PH	D	2326 - 111	

COPYRIGHT This drawing or design may not be reproduced without permission