


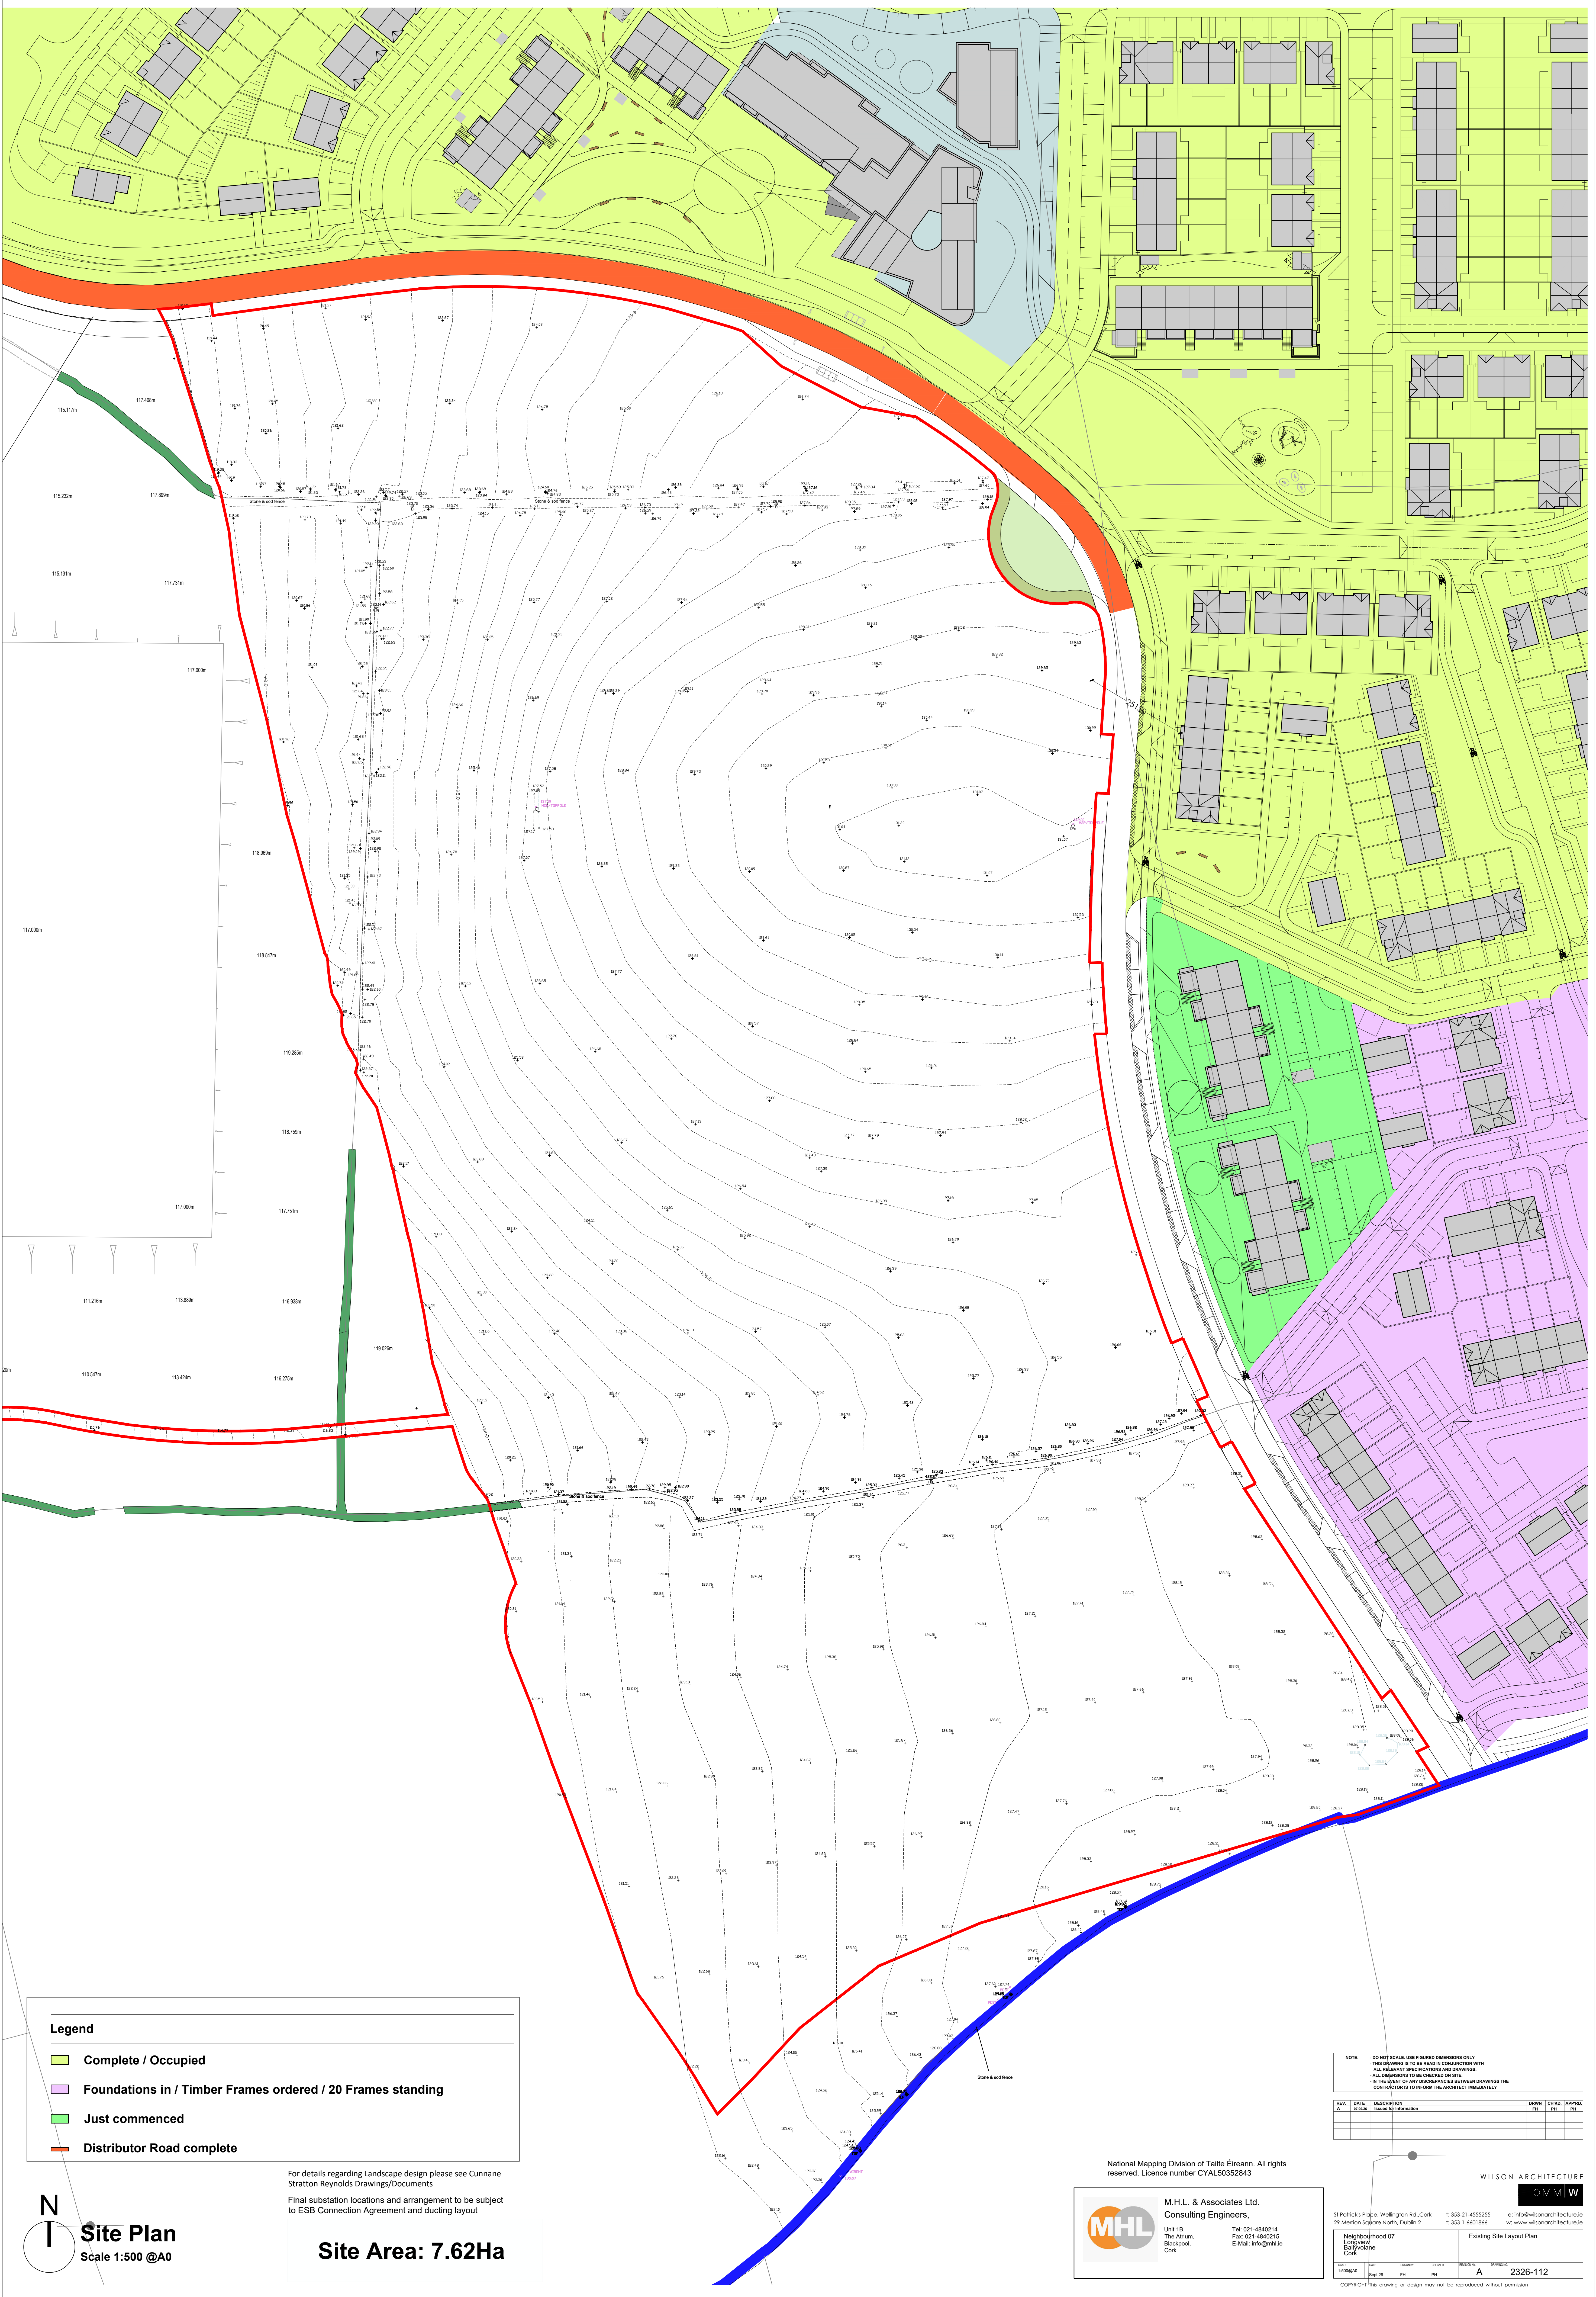

Legend

- Complete / Occupied
- Foundations in / Timber Frames ordered / 20 Frames standing
- Just commenced
- Distributor Road complete

For details regarding Landscape design please see Cunnean Stratton Reynolds Drawings/Documents
Final substation locations and arrangement to be subject to ESB Connection Agreement and ducting layout

Site Area: 7.62Ha

National Mapping Division of Taite Eireann. All rights reserved. Licence number CYAL50352843



M.H.L. & Associates Ltd.
Consulting Engineers,
Unit 1B,
The Atrium,
Blackpool,
Cork.

NOTE: - DO NOT SCALE. USE FIGURED DIMENSIONS ONLY
- THIS DRAWING IS TO BE USED IN CONNECTION WITH ALL RELEVANT SPECIFICATIONS AND DRAWINGS
- ALL DIMENSIONS TO BE CHECKED ON SITE
- IN THE EVENT OF ANY DISCREPANCIES BETWEEN DRAWINGS THE CONTRACTOR IS TO INFORM THE ARCHITECT IMMEDIATELY

REV.	DATE	DESCRIPTION	ISSUED BY	CHKD.	APPROV.
1	07/10/18	Issued for information	MM	MM	MM

WILSON ARCHITECTURE



51 Patrick's Place, Wellington Rd., Cork t: 353-21-455255 e: info@wilsonarchitecture.ie
29 Merton Square North, Dublin 2 t: 353-1-4601866 w: www.wilsonarchitecture.ie

Neighbourhood 07 LTD 0709 Ballyvolane Cork		Existing Site Layout Plan	
SCALE 1:500000	SHEET 28	DATE 18/10/18	PROJECT 2326-112

COPYRIGHT This drawing or design may not be reproduced without permission