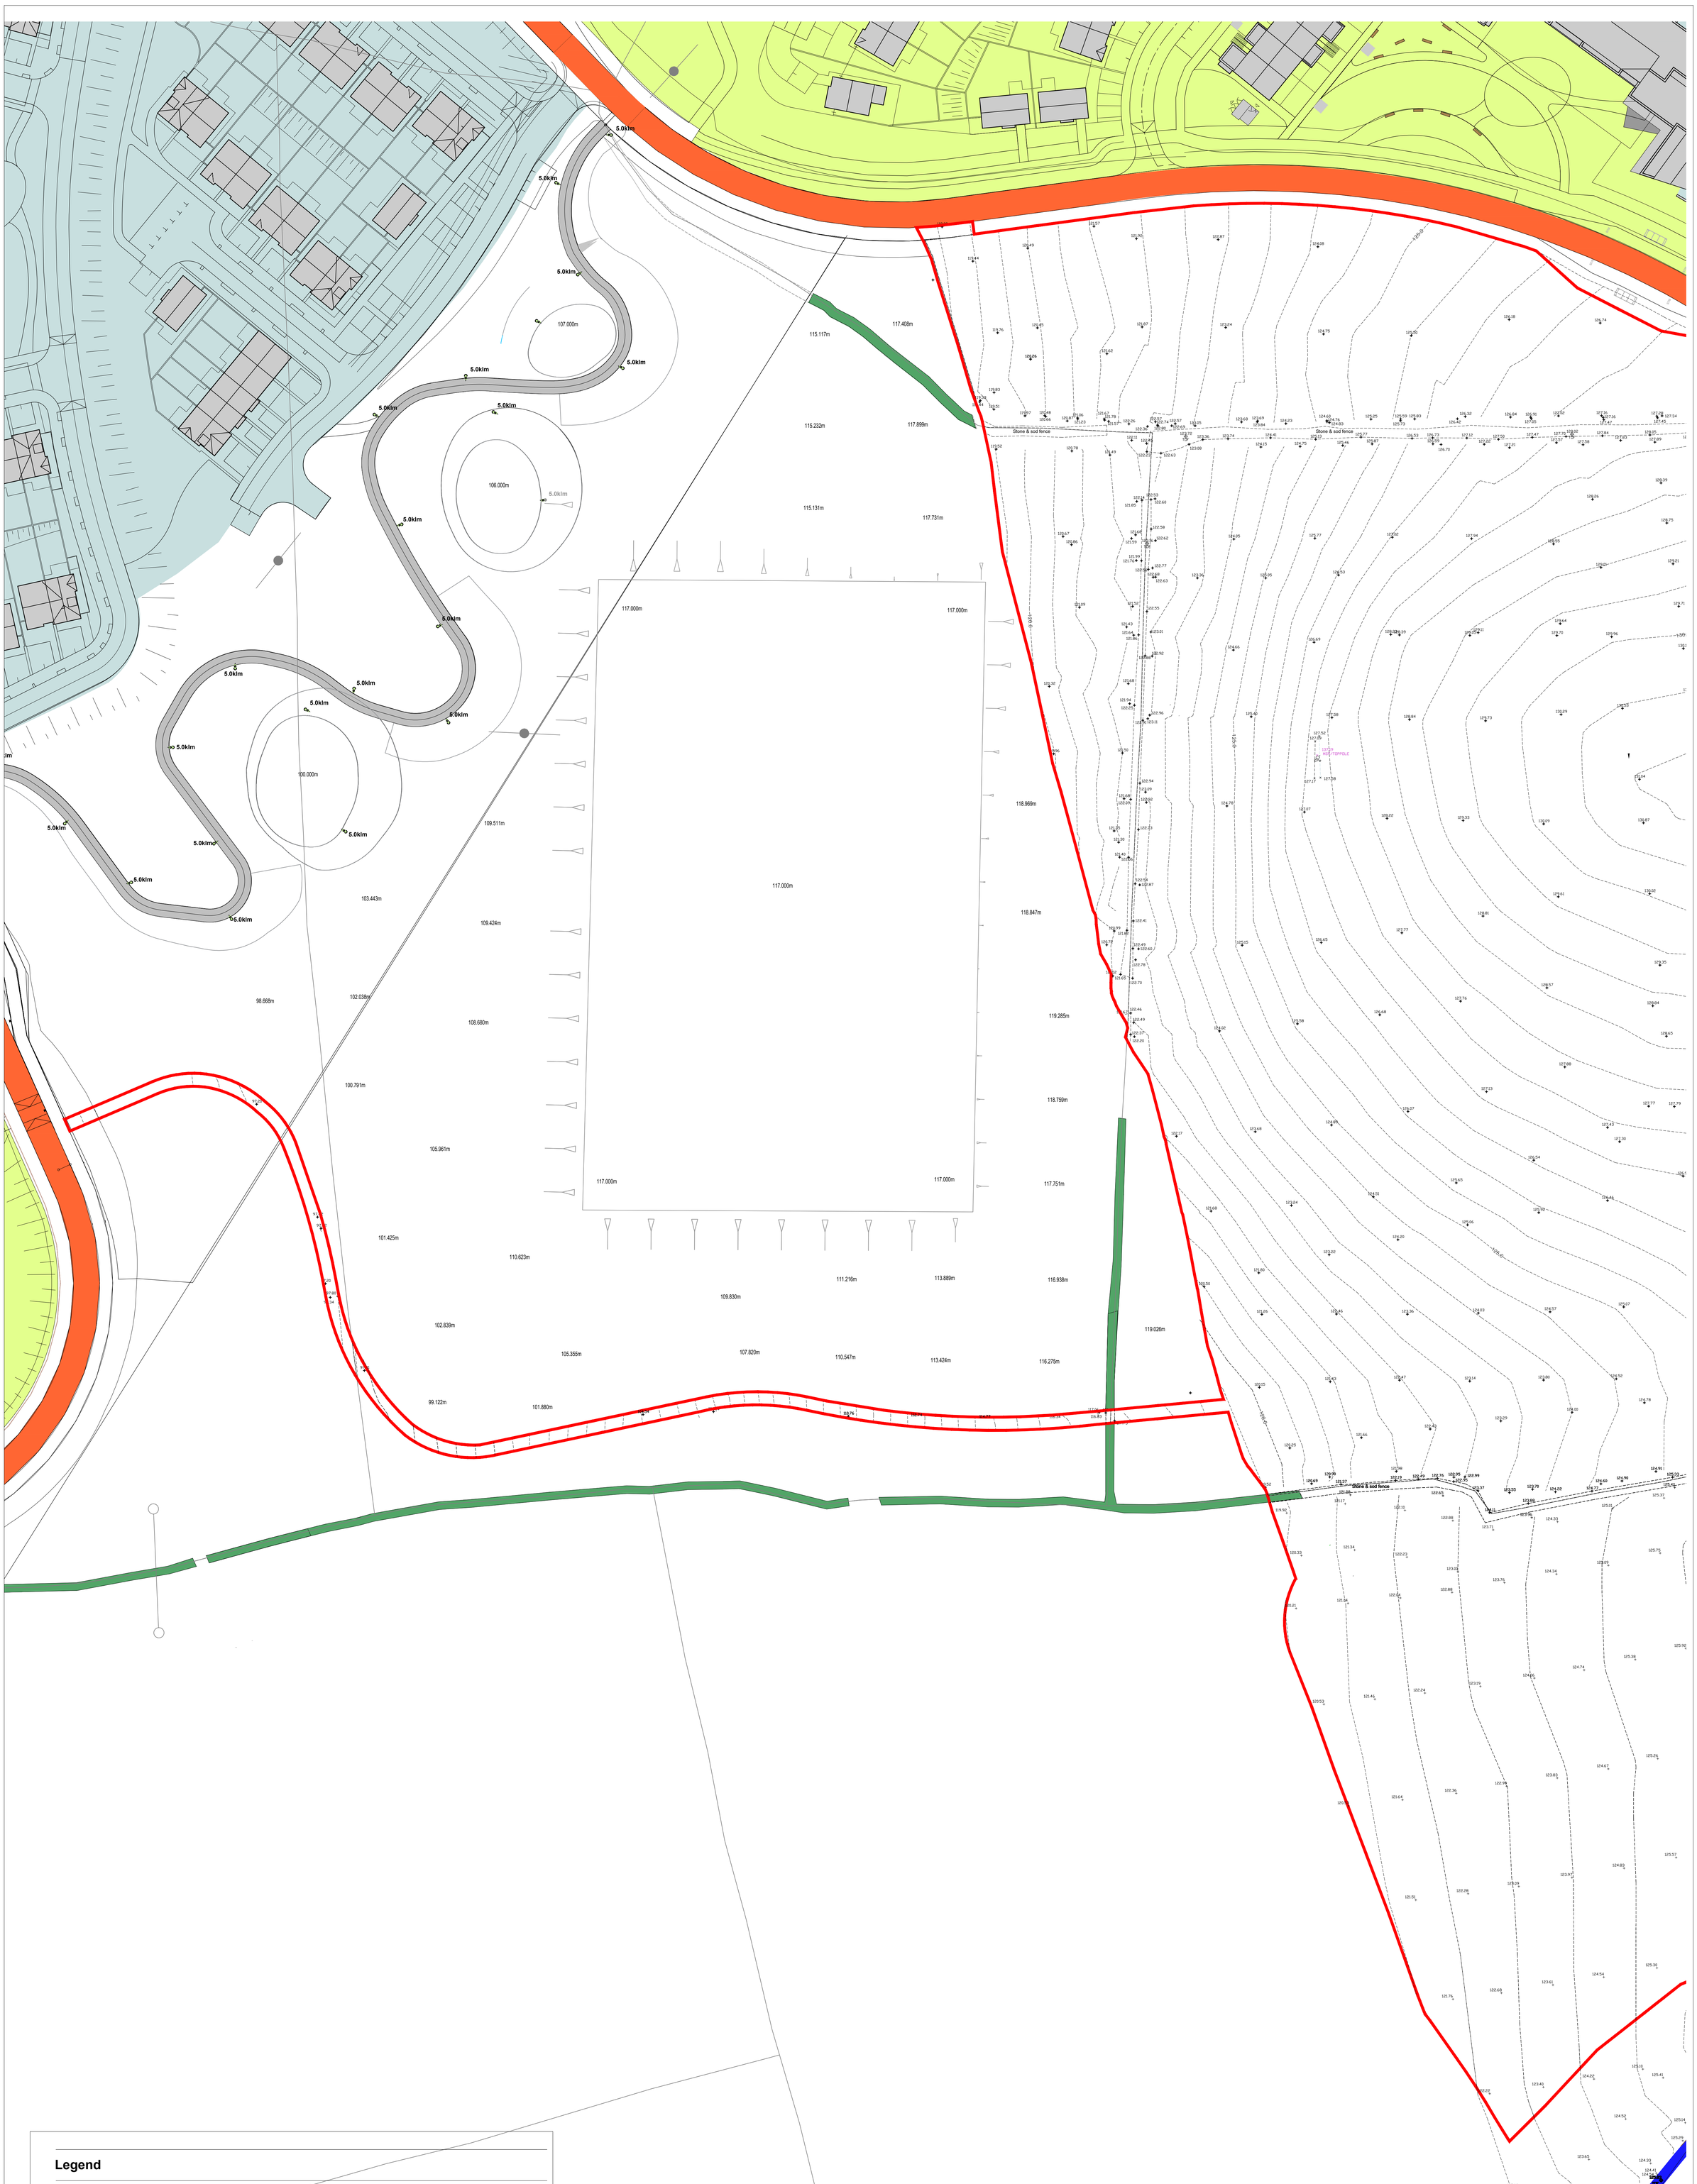

Legend

- Complete / Occupied
- Foundations in / Timber Frames ordered / 20 Frames standing
- Just commenced
- Distributor Road complete

For details regarding Landscape design please see Cunnane Stratton Reynolds Drawings/Documents

Final substation locations and arrangement to be subject to ESB Connection Agreement and ducting layout

N

Site Plan

Scale 1:500 @A0

Site Area: 7.62Ha

NOTE:
- DO NOT SCALE. USE FIGURED DIMENSIONS ONLY
- THIS DRAWING IS TO BE READ IN CONJUNCTION WITH ALL RELEVANT SPECIFICATIONS AND DRAWINGS.
- ALL DIMENSIONS TO BE CHECKED ON SITE.
- IN THE EVENT OF ANY DISCREPANCIES BETWEEN DRAWINGS THE CONTRACTOR IS TO INFORM THE ARCHITECT IMMEDIATELY

REV.	DATE	DESCRIPTION	DRWN	CHKD.	APP'RD.
A	07.09.26	Issued for Information	PH	PH	PH

National Mapping Division of Tailte Éireann. All rights reserved. Licence number CYAL50352843

M.H.L. & Associates Ltd.
Consulting Engineers,
Unit 1B,
The Atrium,
Blackpool,
Cork.
Tel: 021-4840214
Fax: 021-4840215
E-Mail: info@mhl.ie

WILSON ARCHITECTURE
OMM|W
St Patrick's Place, Wellington Rd.,Cork t: 353-21-4555255 e: info@wilsonarchitecture.ie
29 Merrion Square North, Dublin 2 t: 353-1-6601866 w: www.wilsonarchitecture.ie

Neighbourhood 07
Longview
Ballyvolane
Cork

Site Layout Plan (2 of 2)

SCALE	DATE	DRAWN BY	CHECKED	REVISION No.	DRAWING NO.
1:500@A0	Sept 26	PH	PH	A	2326-101

COPYRIGHT This drawing or design may not be reproduced without permission