


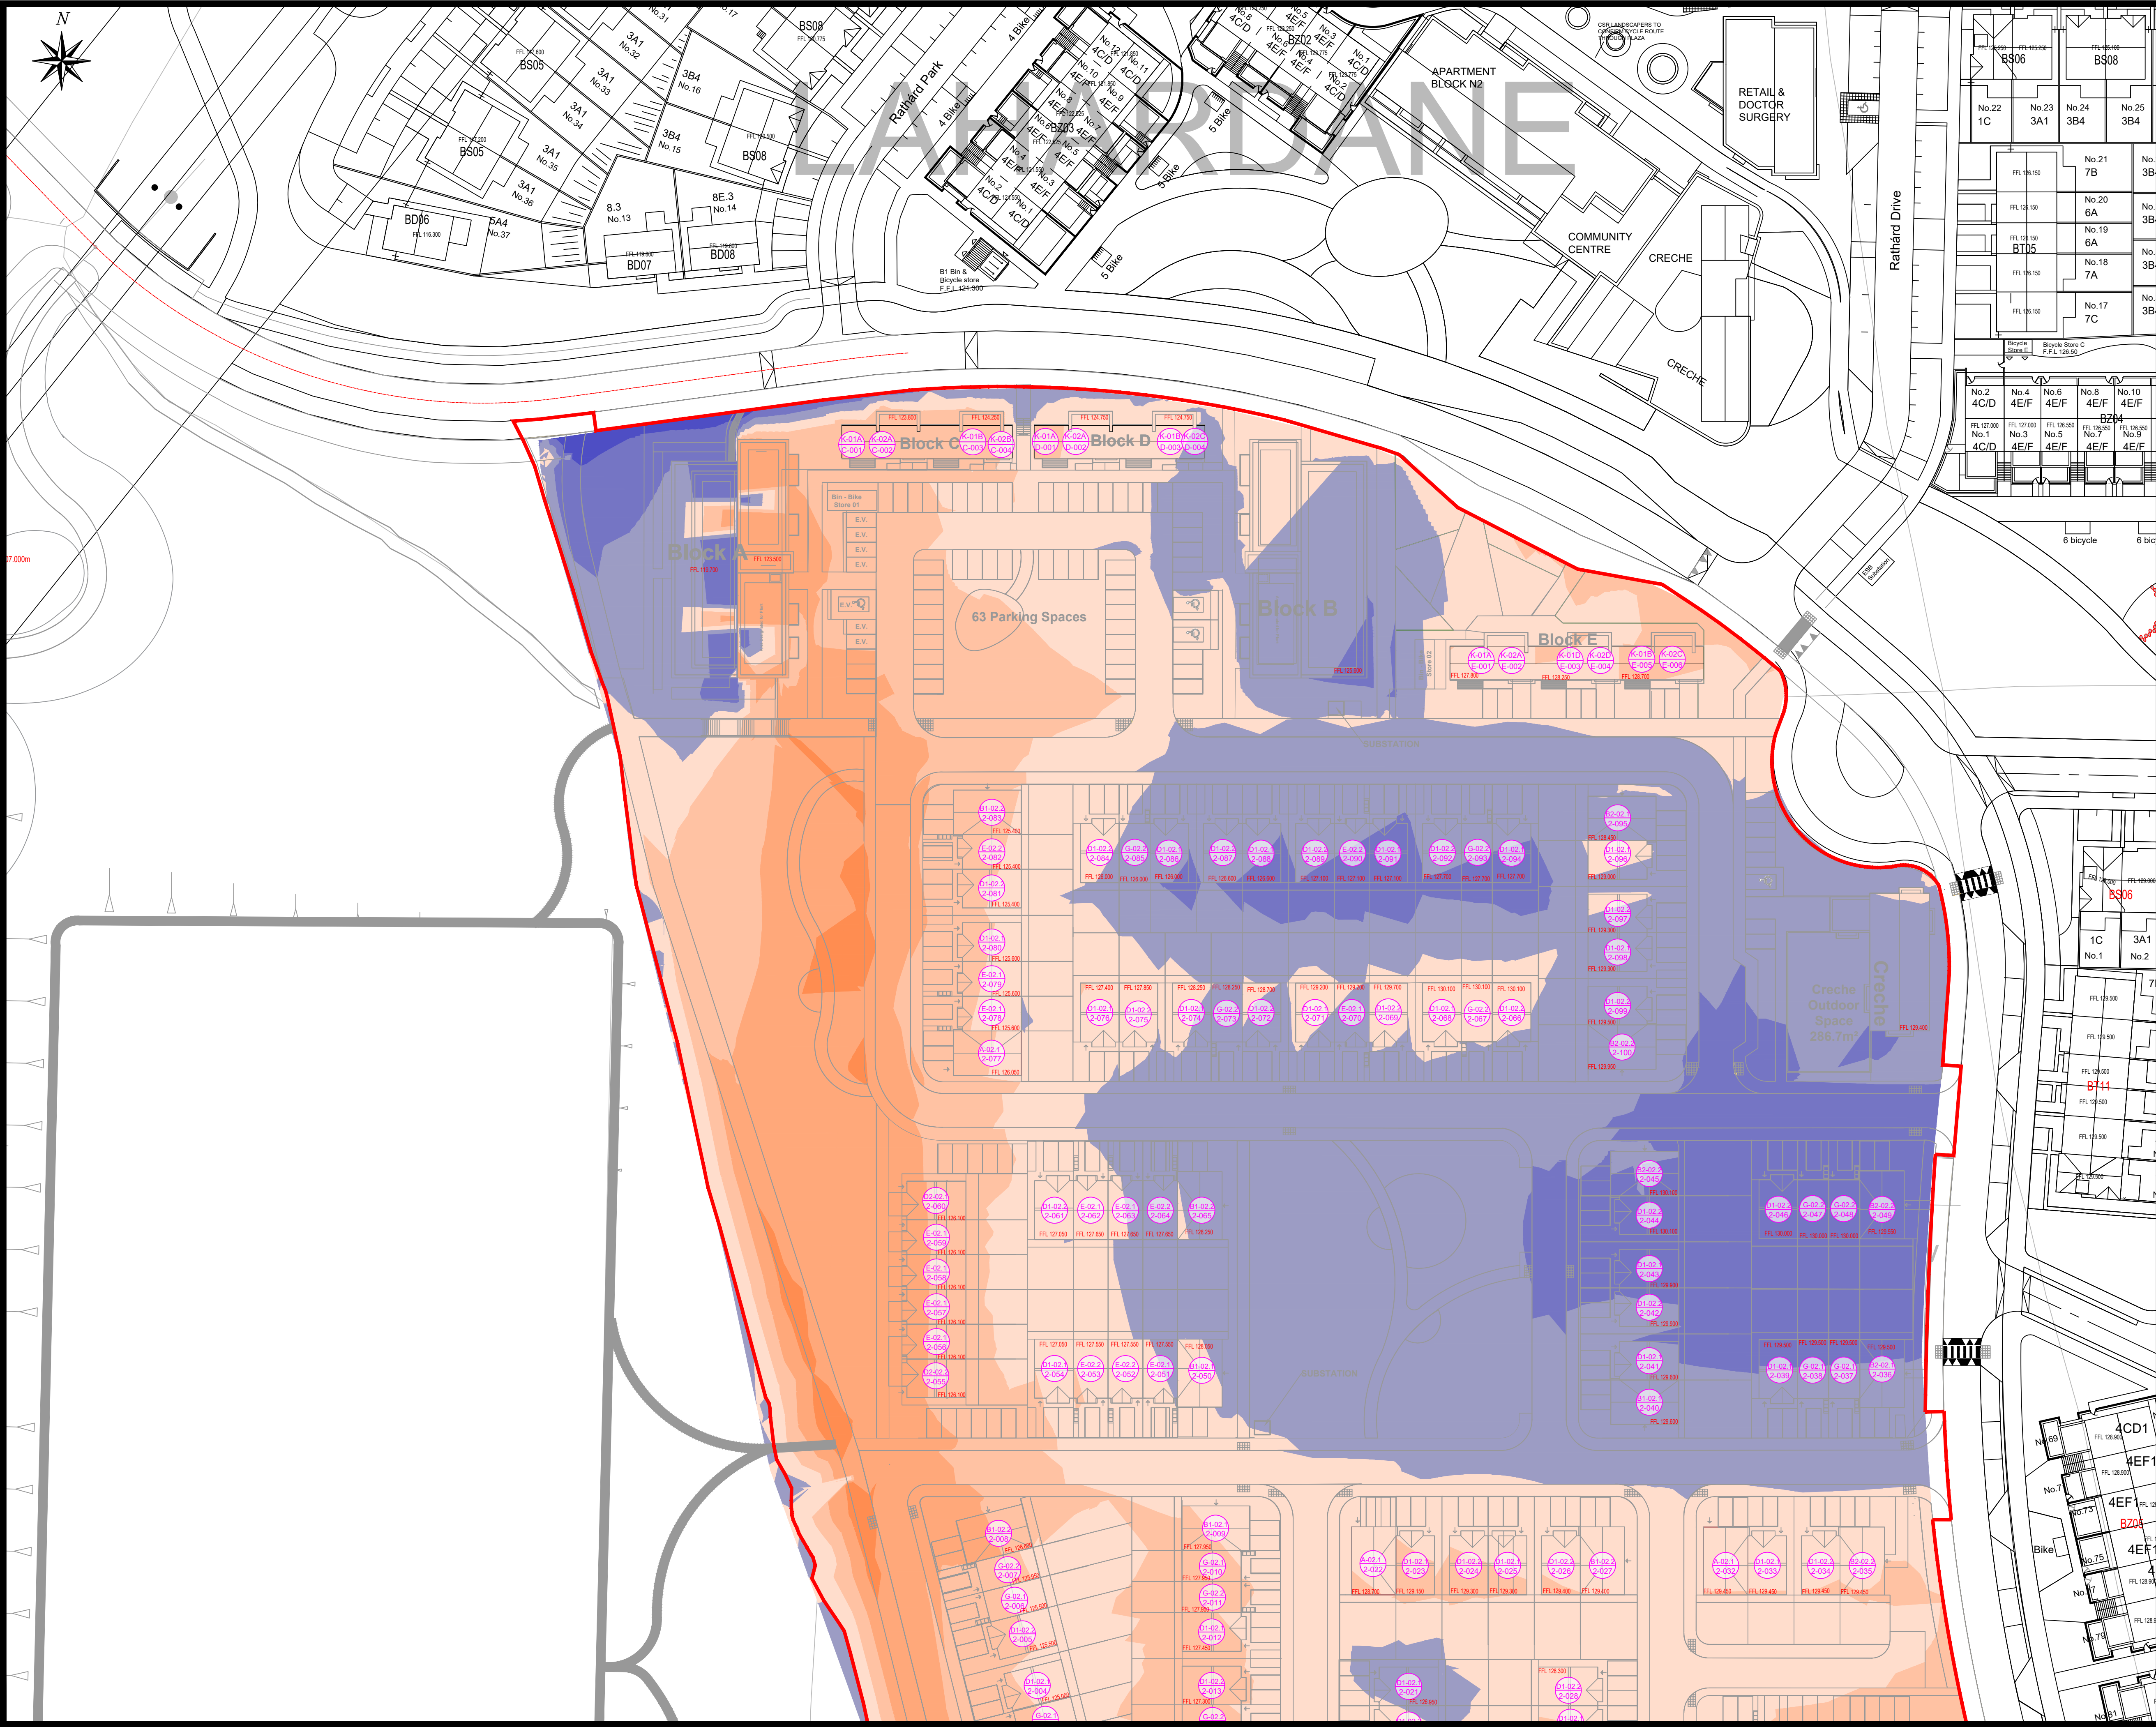

NOTES:

- All dimensions are in metres unless otherwise stated.
- Do not scale from drawing.
- For any discrepancies found please consult with design office.

Height Bands

Fill 4.5m - 5.4m
Fill 3.6m - 4.5m
Fill 2.7m - 3.6m
Fill 1.8m - 2.7m
Fill 0.9m - 1.8m
Fill 0m - 0.9m
Cut 0m - 0.9m
Cut 0.9m - 1.8m
Cut 1.8m - 2.7m
Cut 2.7m - 3.6m
Cut 3.6m - 4.5m

Key Plan

Rev	By	Date	Description
01	SM	06/10/26	Updated background layout

© Copyright
The information on this drawing is confidential and must not be disclosed to any third party or reproduced, in whole or part, without the express written consent of MHL & Associates Ltd. All drawings remain the property of MHL & Associates Ltd. Includes Taite Eireann data reproduced under Licence number CYAL50352843. Unauthorised reproduction infringes Taite Eireann and Government of Ireland copyright. © National Mapping Division of Taite Eireann. All rights reserved.

Drawing Status: PLANNING
NOT FOR CONSTRUCTION

Project Title: Longview Estates - Neighbourhood 7

Drawing Title: Cut/Fill Overview
Sheet 1 of 2

Client:

MHL & Associates Ltd.
Consulting Engineers
Unit 1B, The Atrium,
Blackpool,
Cork,
T23 T2VY
Tel: 021-4840214
Web: www.mhl.ie
E-Mail: info@mhl.ie

Designed: SM	Drawn: SM	Checked: KM
Scale: 1: 500 @ A1 1:1000 @ A3	Date: September 2026	
MHL Job No. 24083HD	Drawing No. 24083HD-CF7-P01	Revision. 01