


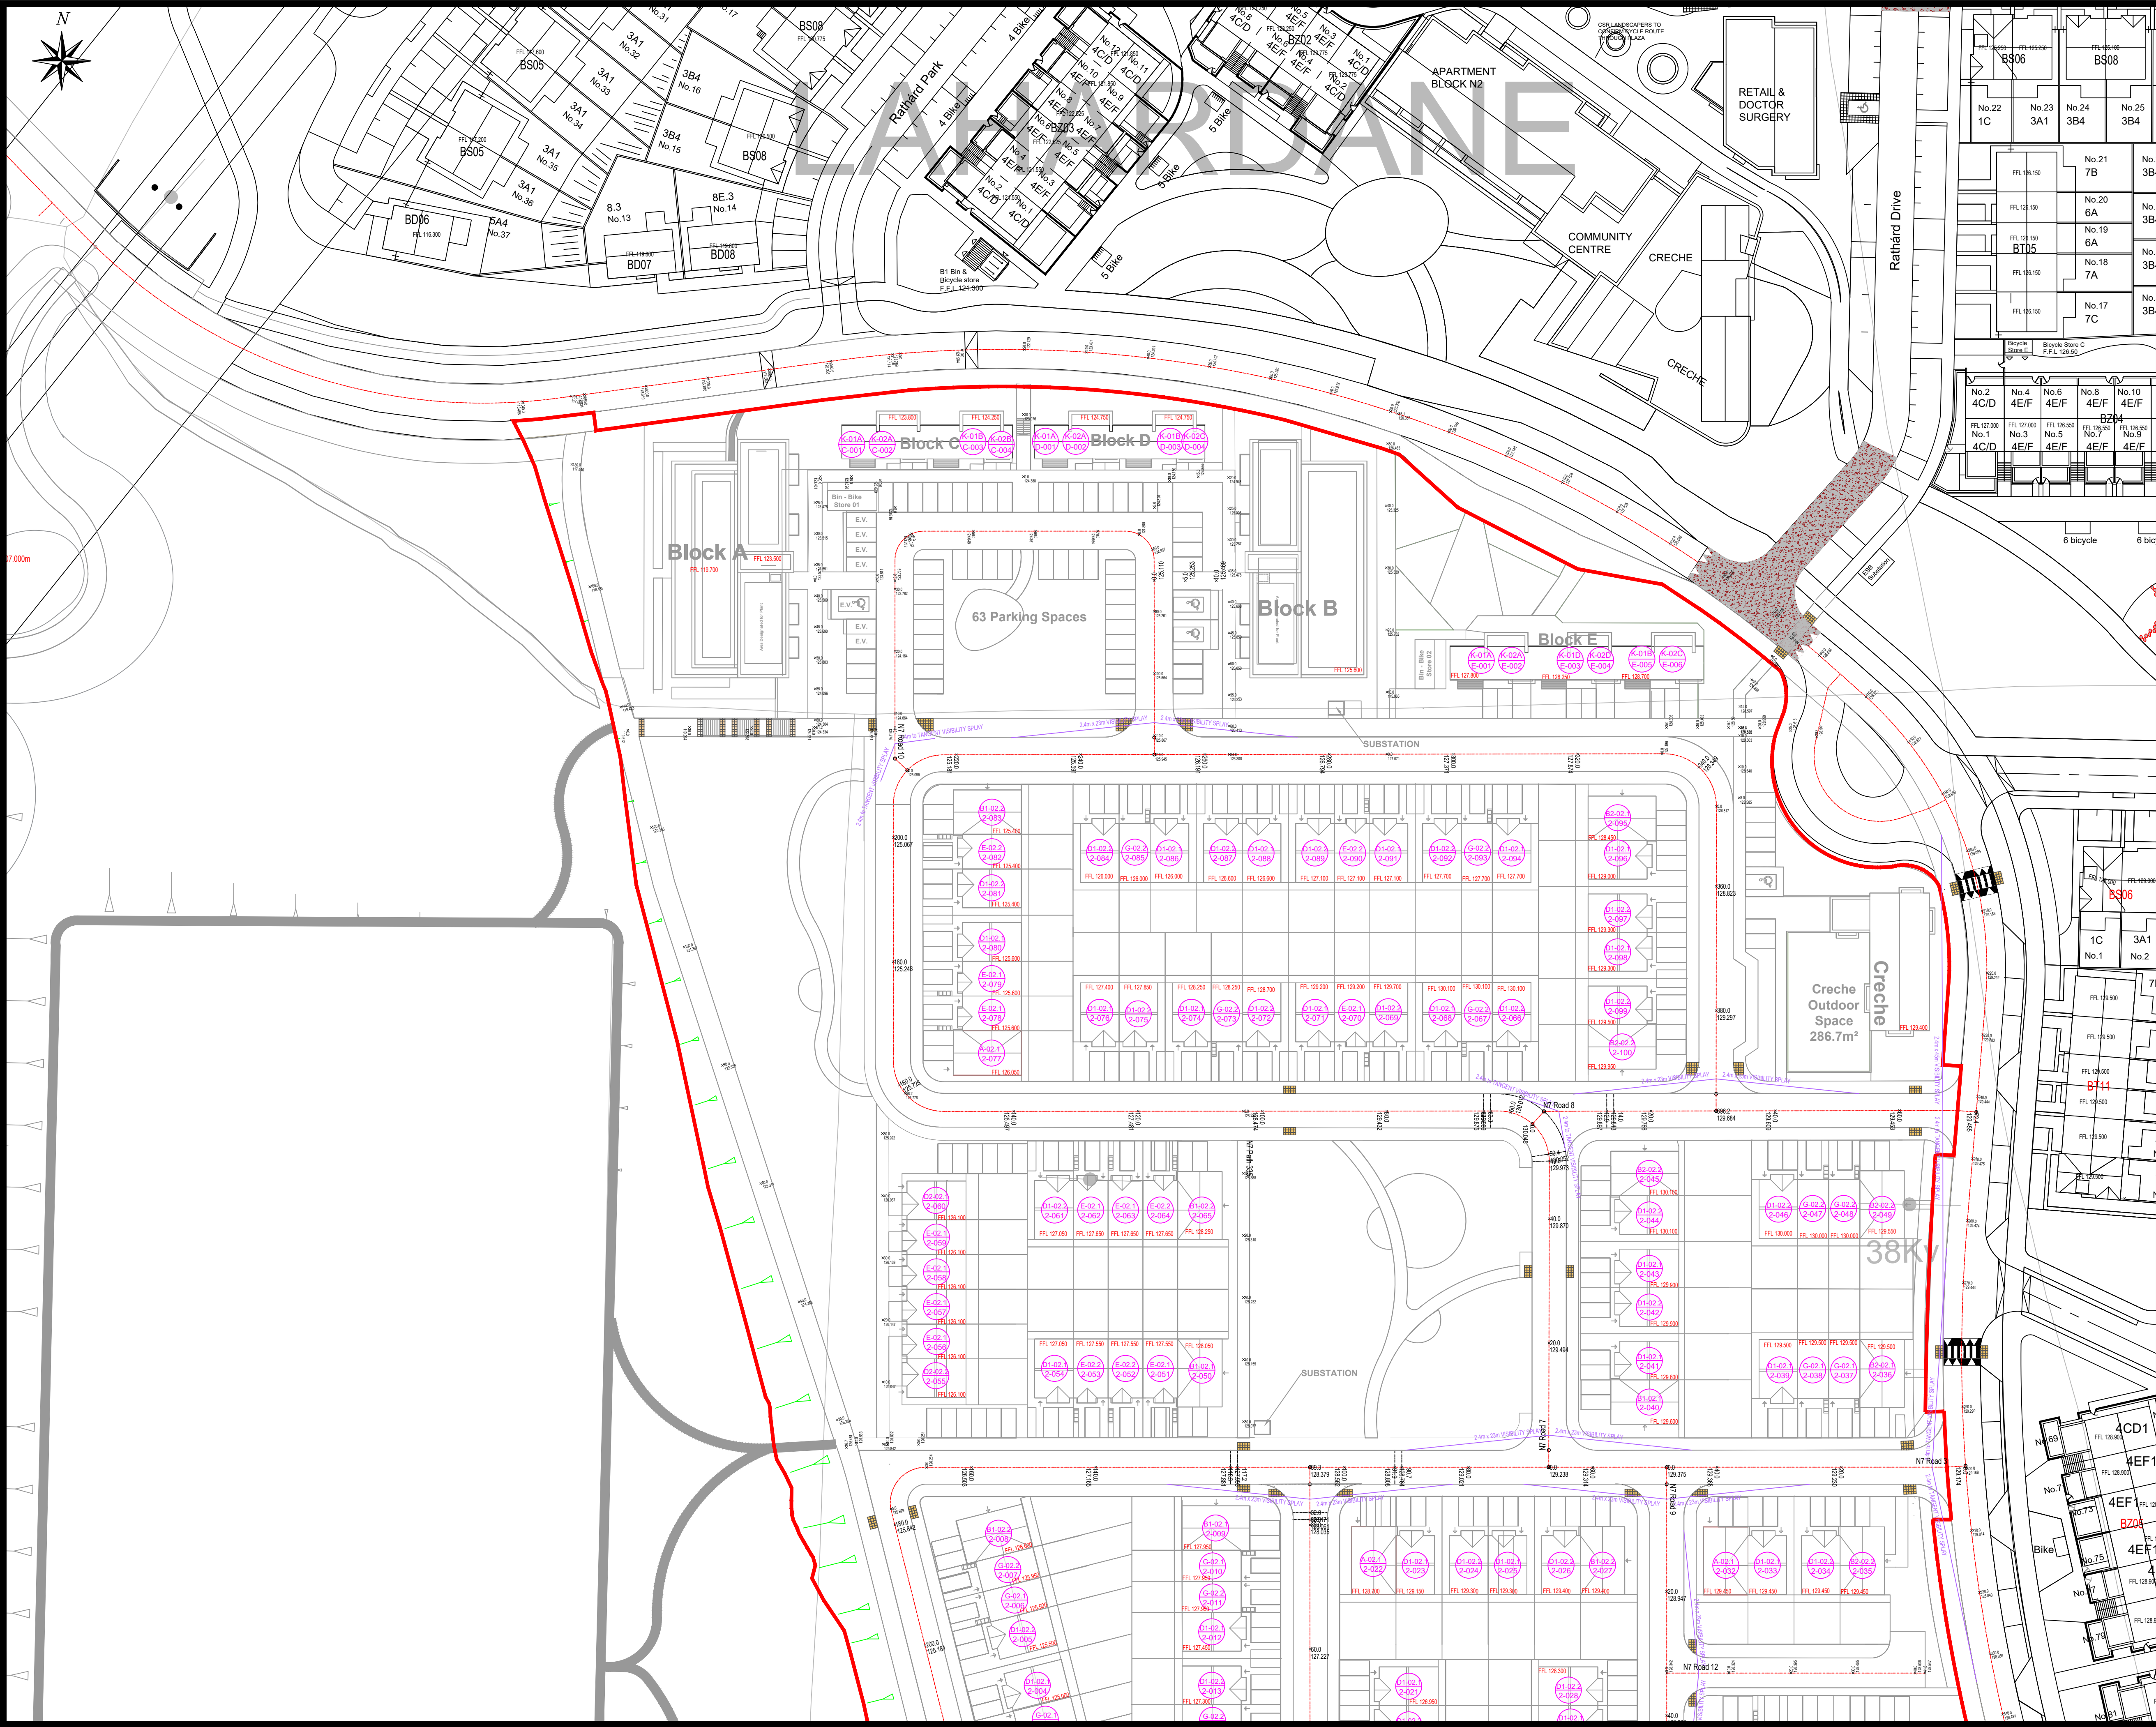

**NOTES:**

- All dimensions are in metres unless otherwise stated.
- Do not scale from drawing.
- For any discrepancies found please consult with design office.

**LEGEND:**

- Site Boundary
- Road/Footpath Centreline Chainage and Level
- Finished Floor Level
- Tactile Paving - Blister
- Tactile Paving - Corduroy

**Key Plan**

| Rev | By | Date     | Description                         |
|-----|----|----------|-------------------------------------|
| 02  | SM | 17/06/26 | Adjusted centreline level N7 Road 9 |
| 03  | SM | 16/09/26 | Updated per revised layout          |
| 04  | SM | 06/10/26 | Updated crossings/footpaths         |

**© Copyright**  
The information on this drawing is confidential and must not be disclosed to any third party or reproduced, in whole or part, without the express written consent of MHL & Associates Ltd. All drawings remain the property of MHL & Associates Ltd. Includes Taite Eireann data reproduced under Licence number CYAL50352843. Unauthorised reproduction infringes Taite Eireann and Government of Ireland copyright. © National Mapping Division of Taite Eireann. All rights reserved.

**Drawing Status:** PLANNING  
NOT FOR CONSTRUCTION

**Project Title:** Longview Estates - Neighbourhood 7

**Drawing Title:** Roads Layout  
Sheet 1 of 2

**Client:**

**MHL & Associates Ltd.**  
Consulting Engineers  
Unit 1B, The Atrium,  
Blackpool,  
Cork,  
T23 T2VY  
Tel: 021-4840214  
Web: www.mhl.ie  
E-Mail: info@mhl.ie

|                                             |                                       |                        |
|---------------------------------------------|---------------------------------------|------------------------|
| <b>Designed:</b><br>AO                      | <b>Drawn:</b><br>AO                   | <b>Checked:</b><br>KM  |
| <b>Scale:</b><br>1: 500 @ A1<br>1:1000 @ A3 | <b>Date:</b><br>June 2026             |                        |
| <b>MHL Job No.</b><br>24083HD               | <b>Drawing No.</b><br>24083HD-RL7-P01 | <b>Revision.</b><br>04 |